



33	501	10158
687	0	135

34	501	159
2.081	0	0

2	503	5022
1.089	0	293

3	501	158
627	0	211

1	503	5021
873	0	286

Nº DE ORDEN
POLIGONO

11821

12400

PARCELA

m CERRAMIENTO METÁLICO

m CERRAMIENTO/PARED DE PIEDRA

m² EXPROPIACIÓN

EXPROPIACIÓN


LÍMITE EXPROPIACIÓN

EXPLANACIÓN

CERRAMIENTO/PARED PIEDRA

CERRAMIENTO METÁLICO



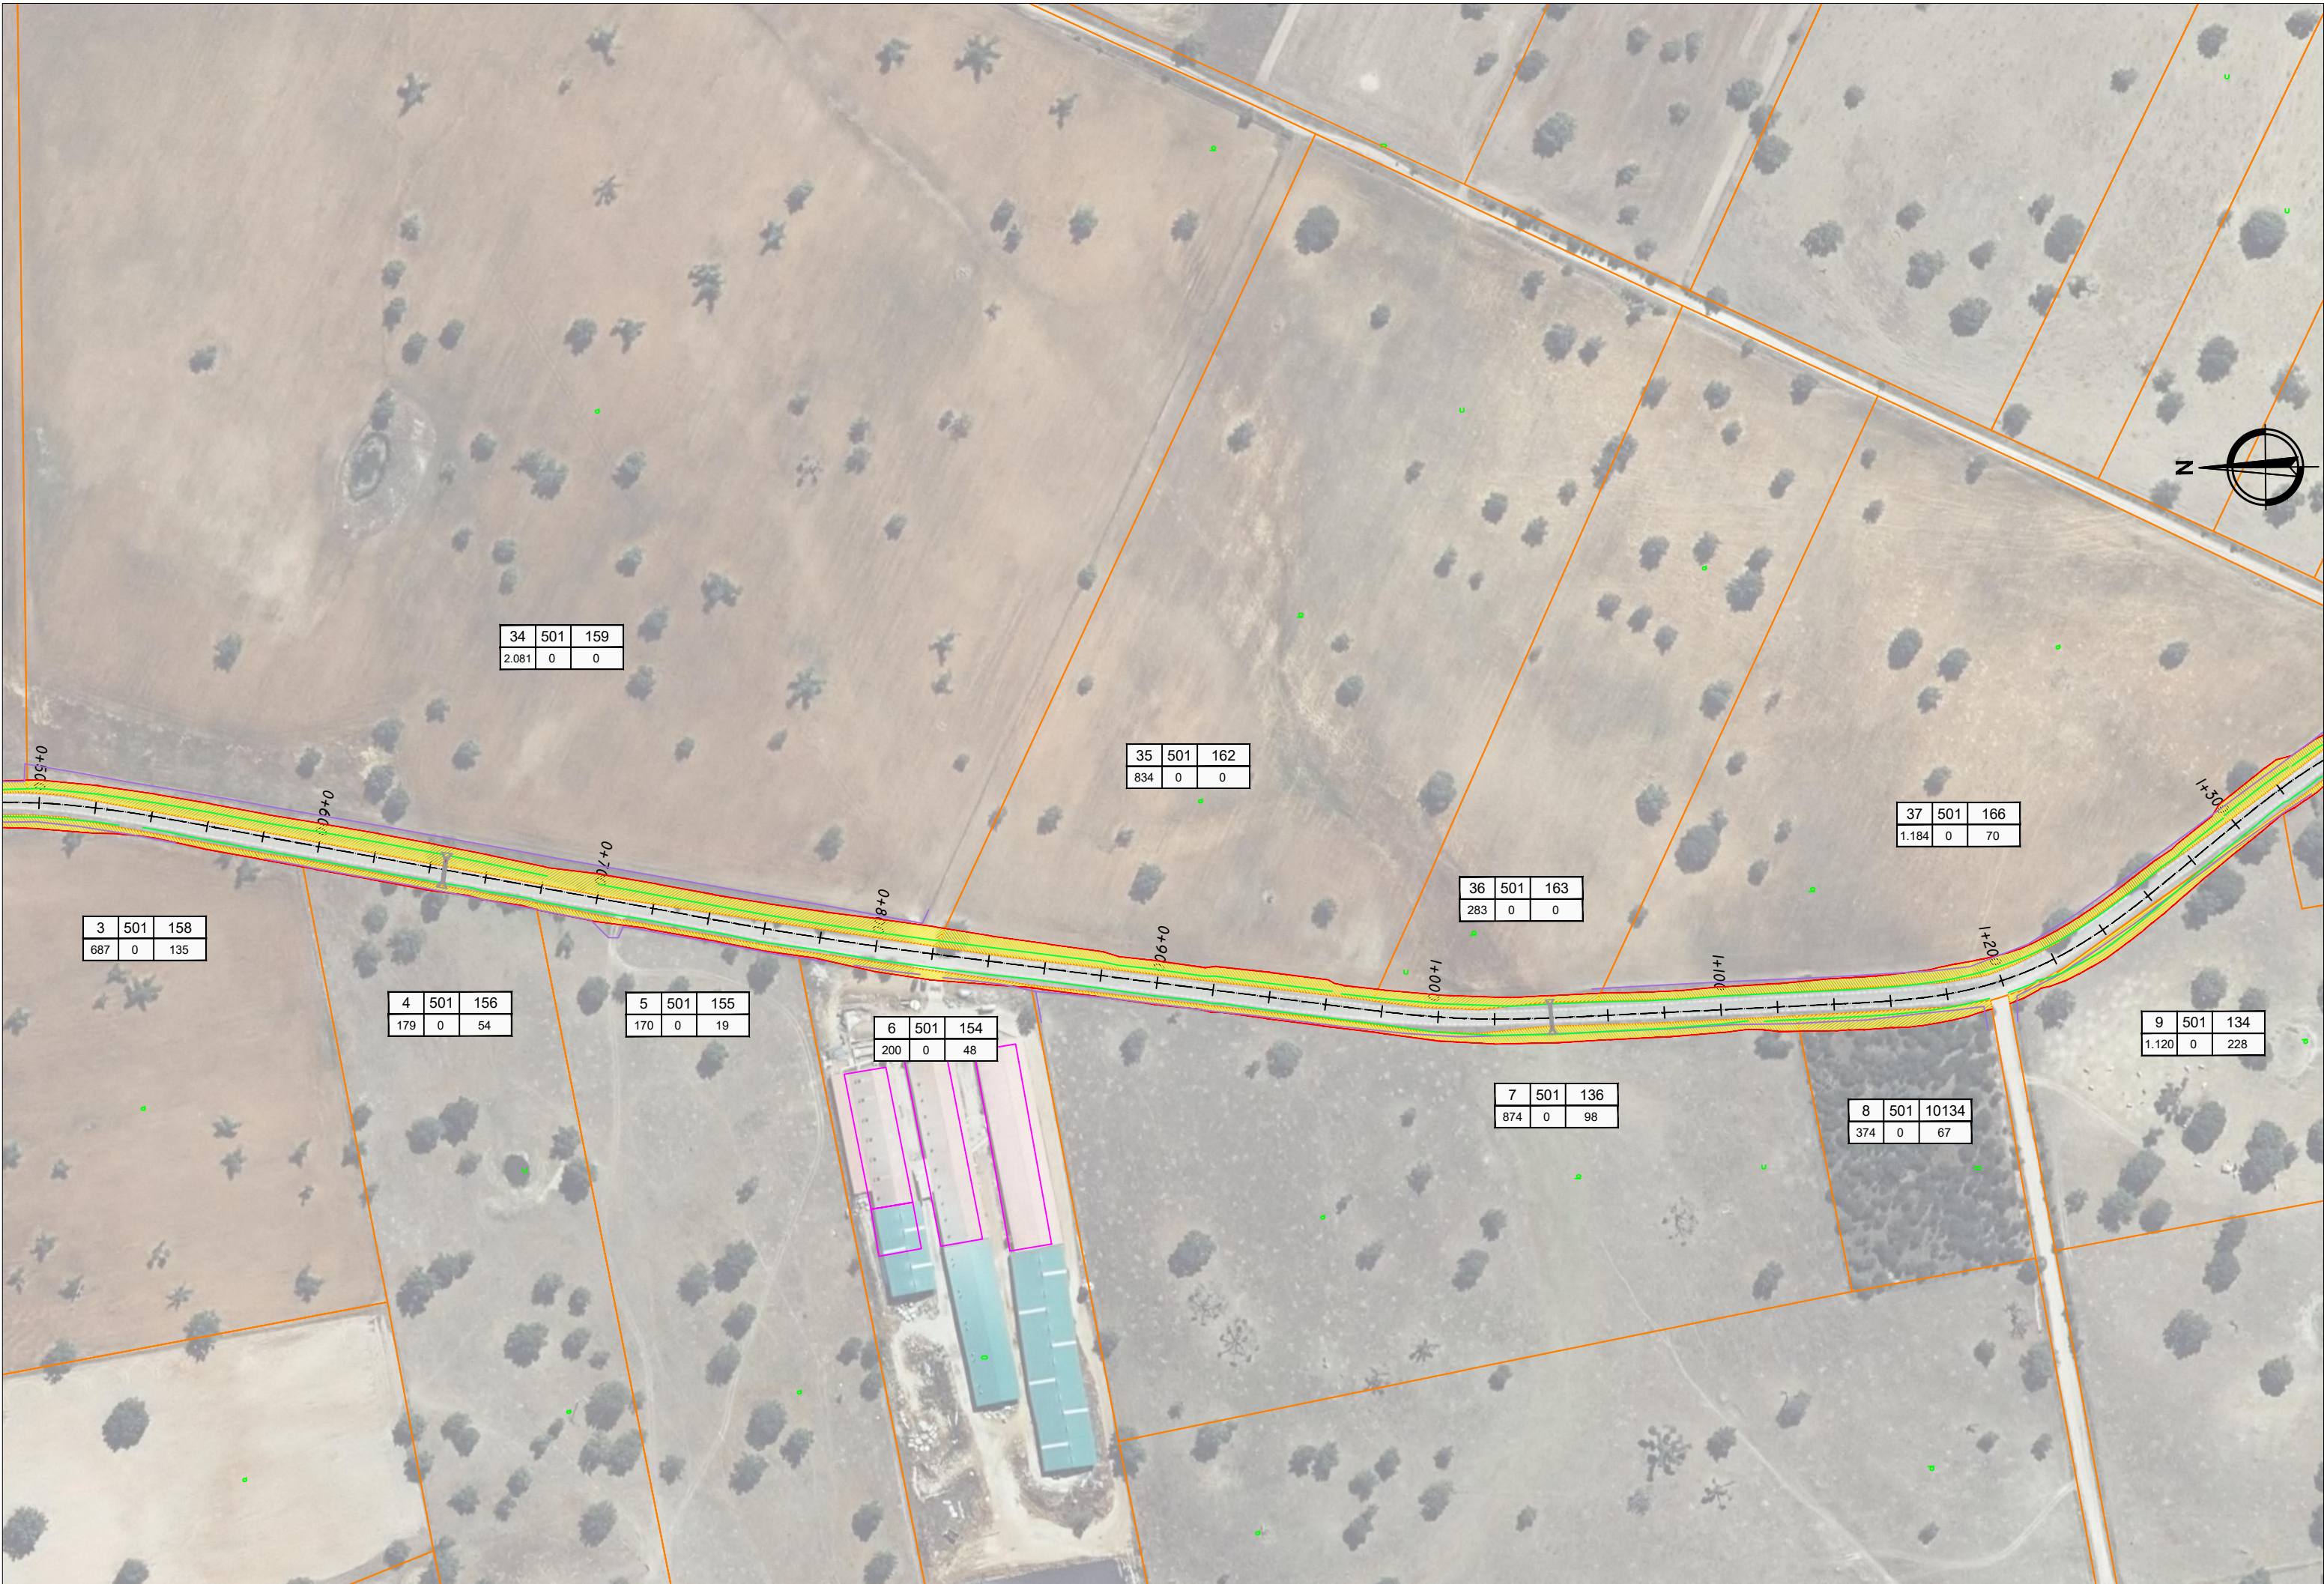



44	501	170
927	0	231

40	501	20168
110	0	35

43	501	10169
238	0	76

38	501	168
395	0	83

39	501	10168
107	0	43

41	501	30168
170	0	37

42	501	169
512	0	108

15	501	127
533	0	0

14	501	128
279	0	67

13	501	129
261	0	58


12	501	130
325	0	69


11	501	133
772	0	231

9	501	134
1.120	0	228

10	501	135
415	0	12



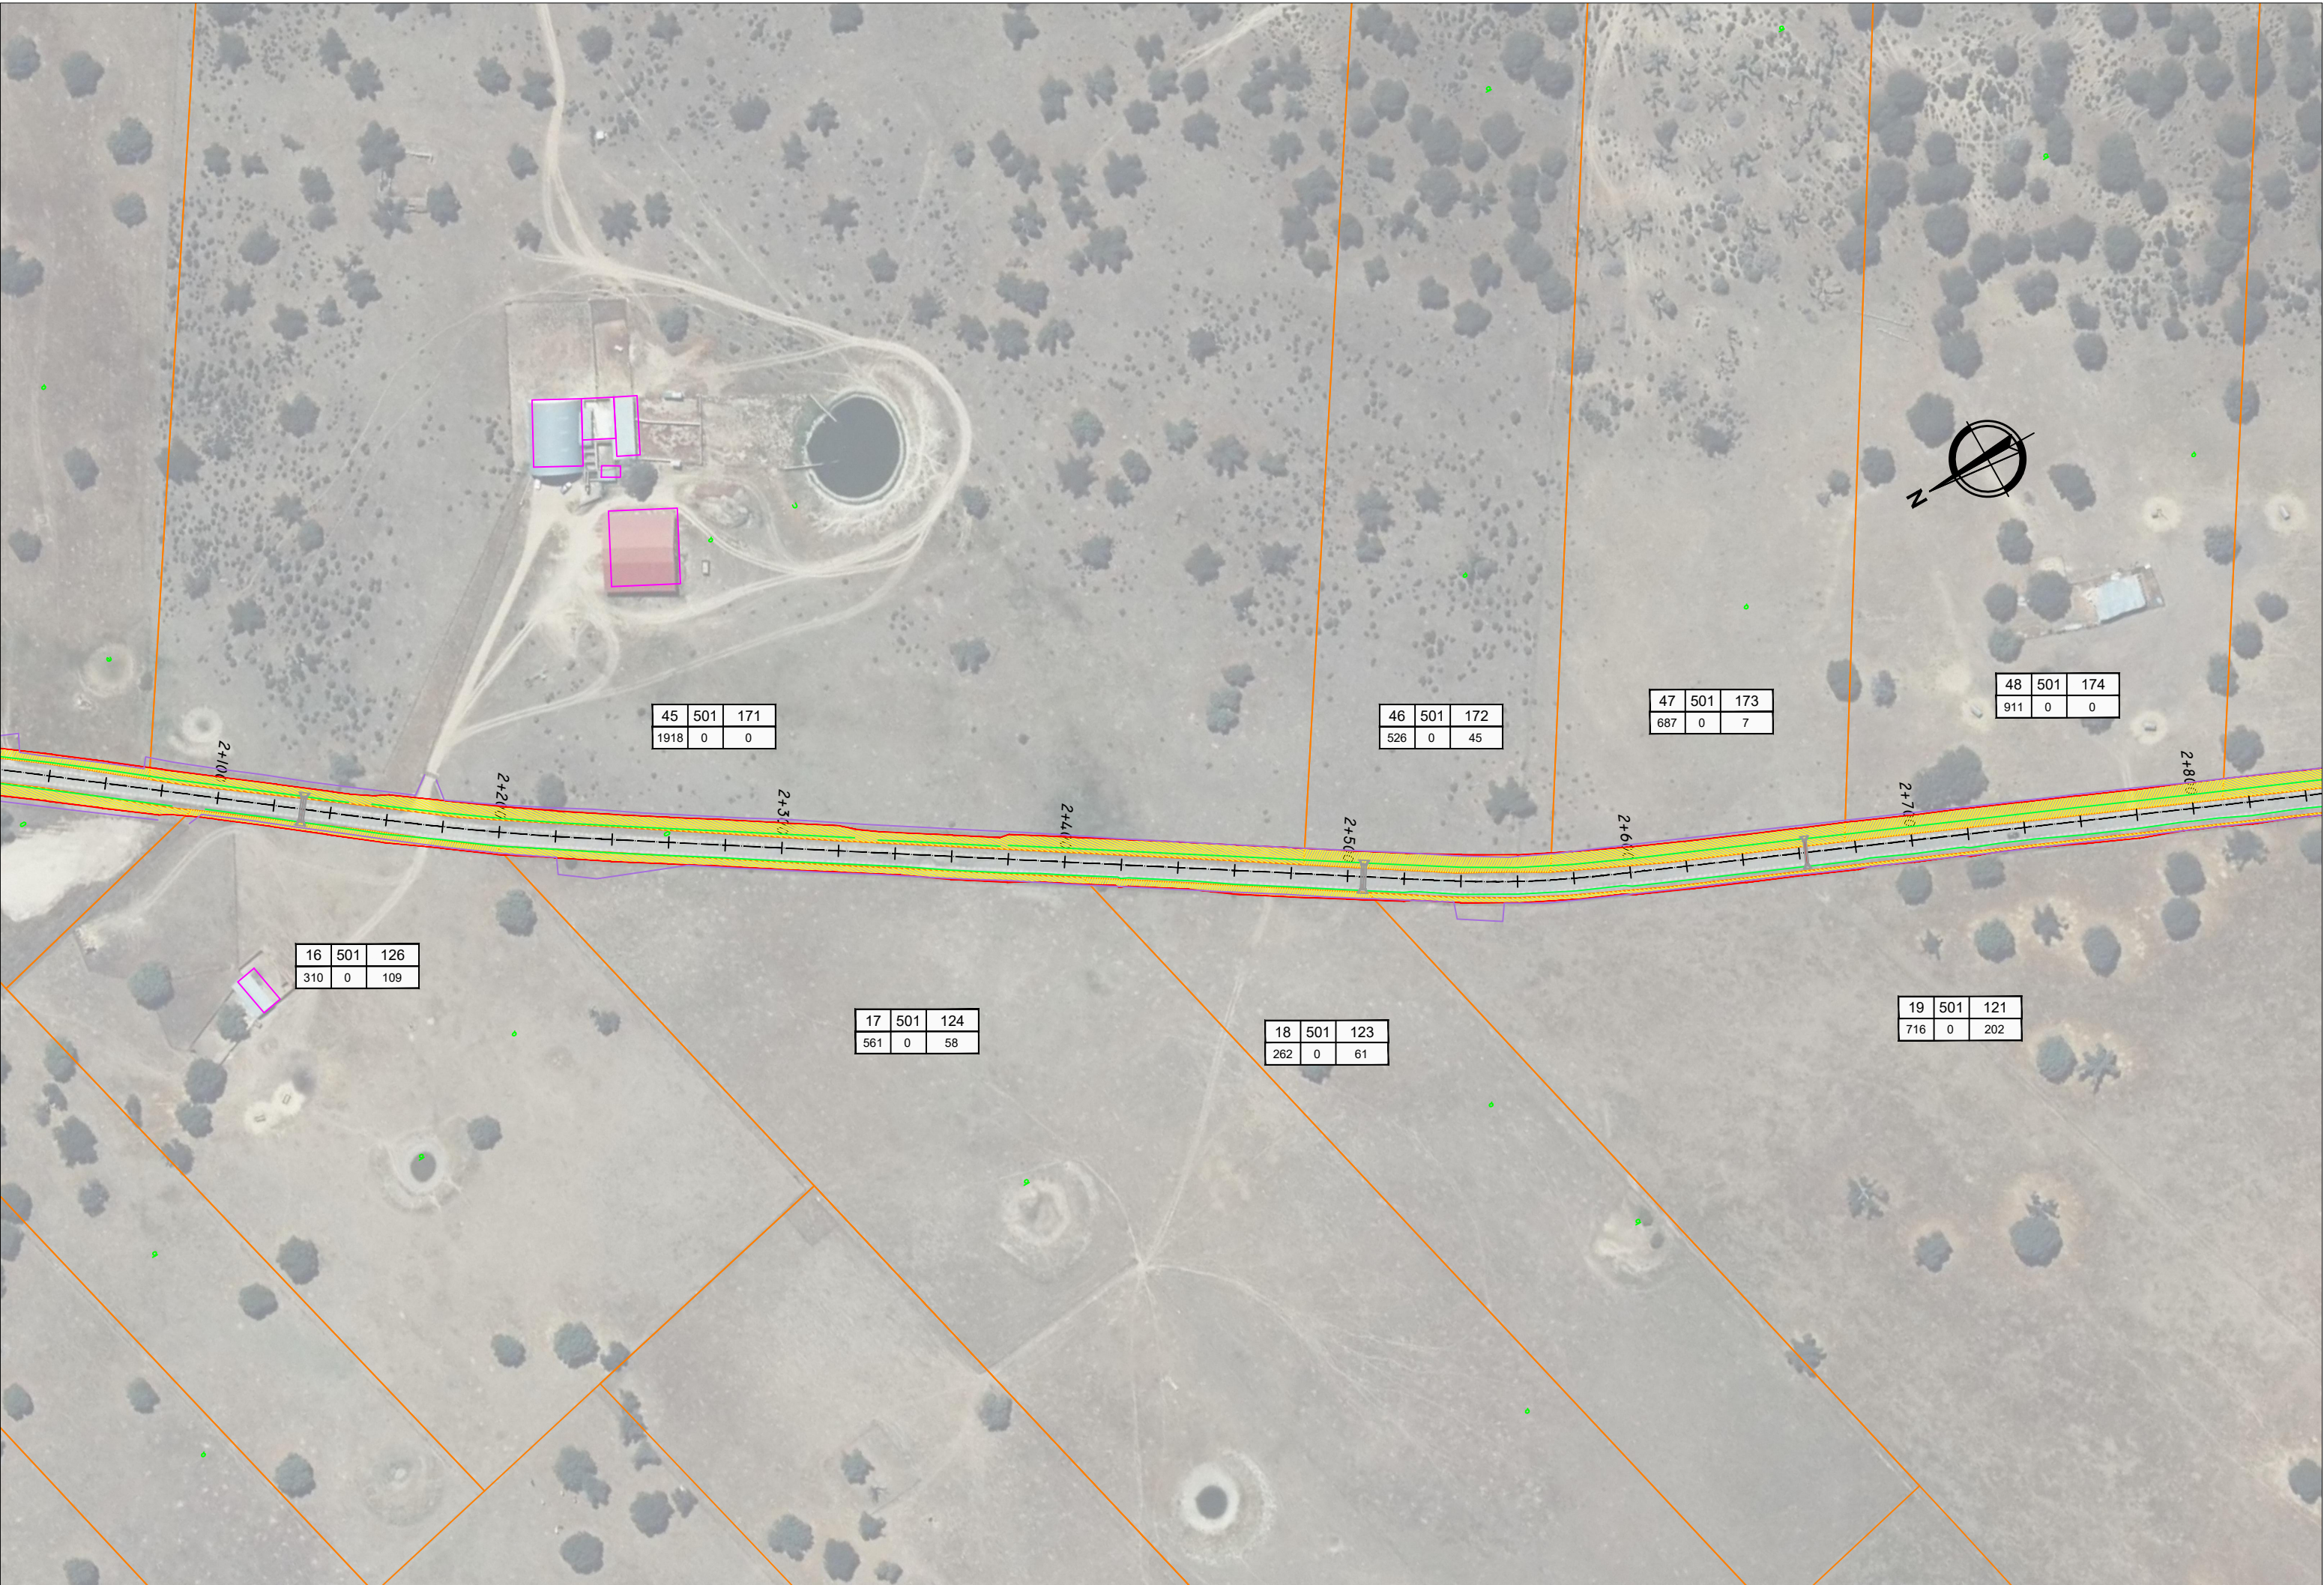

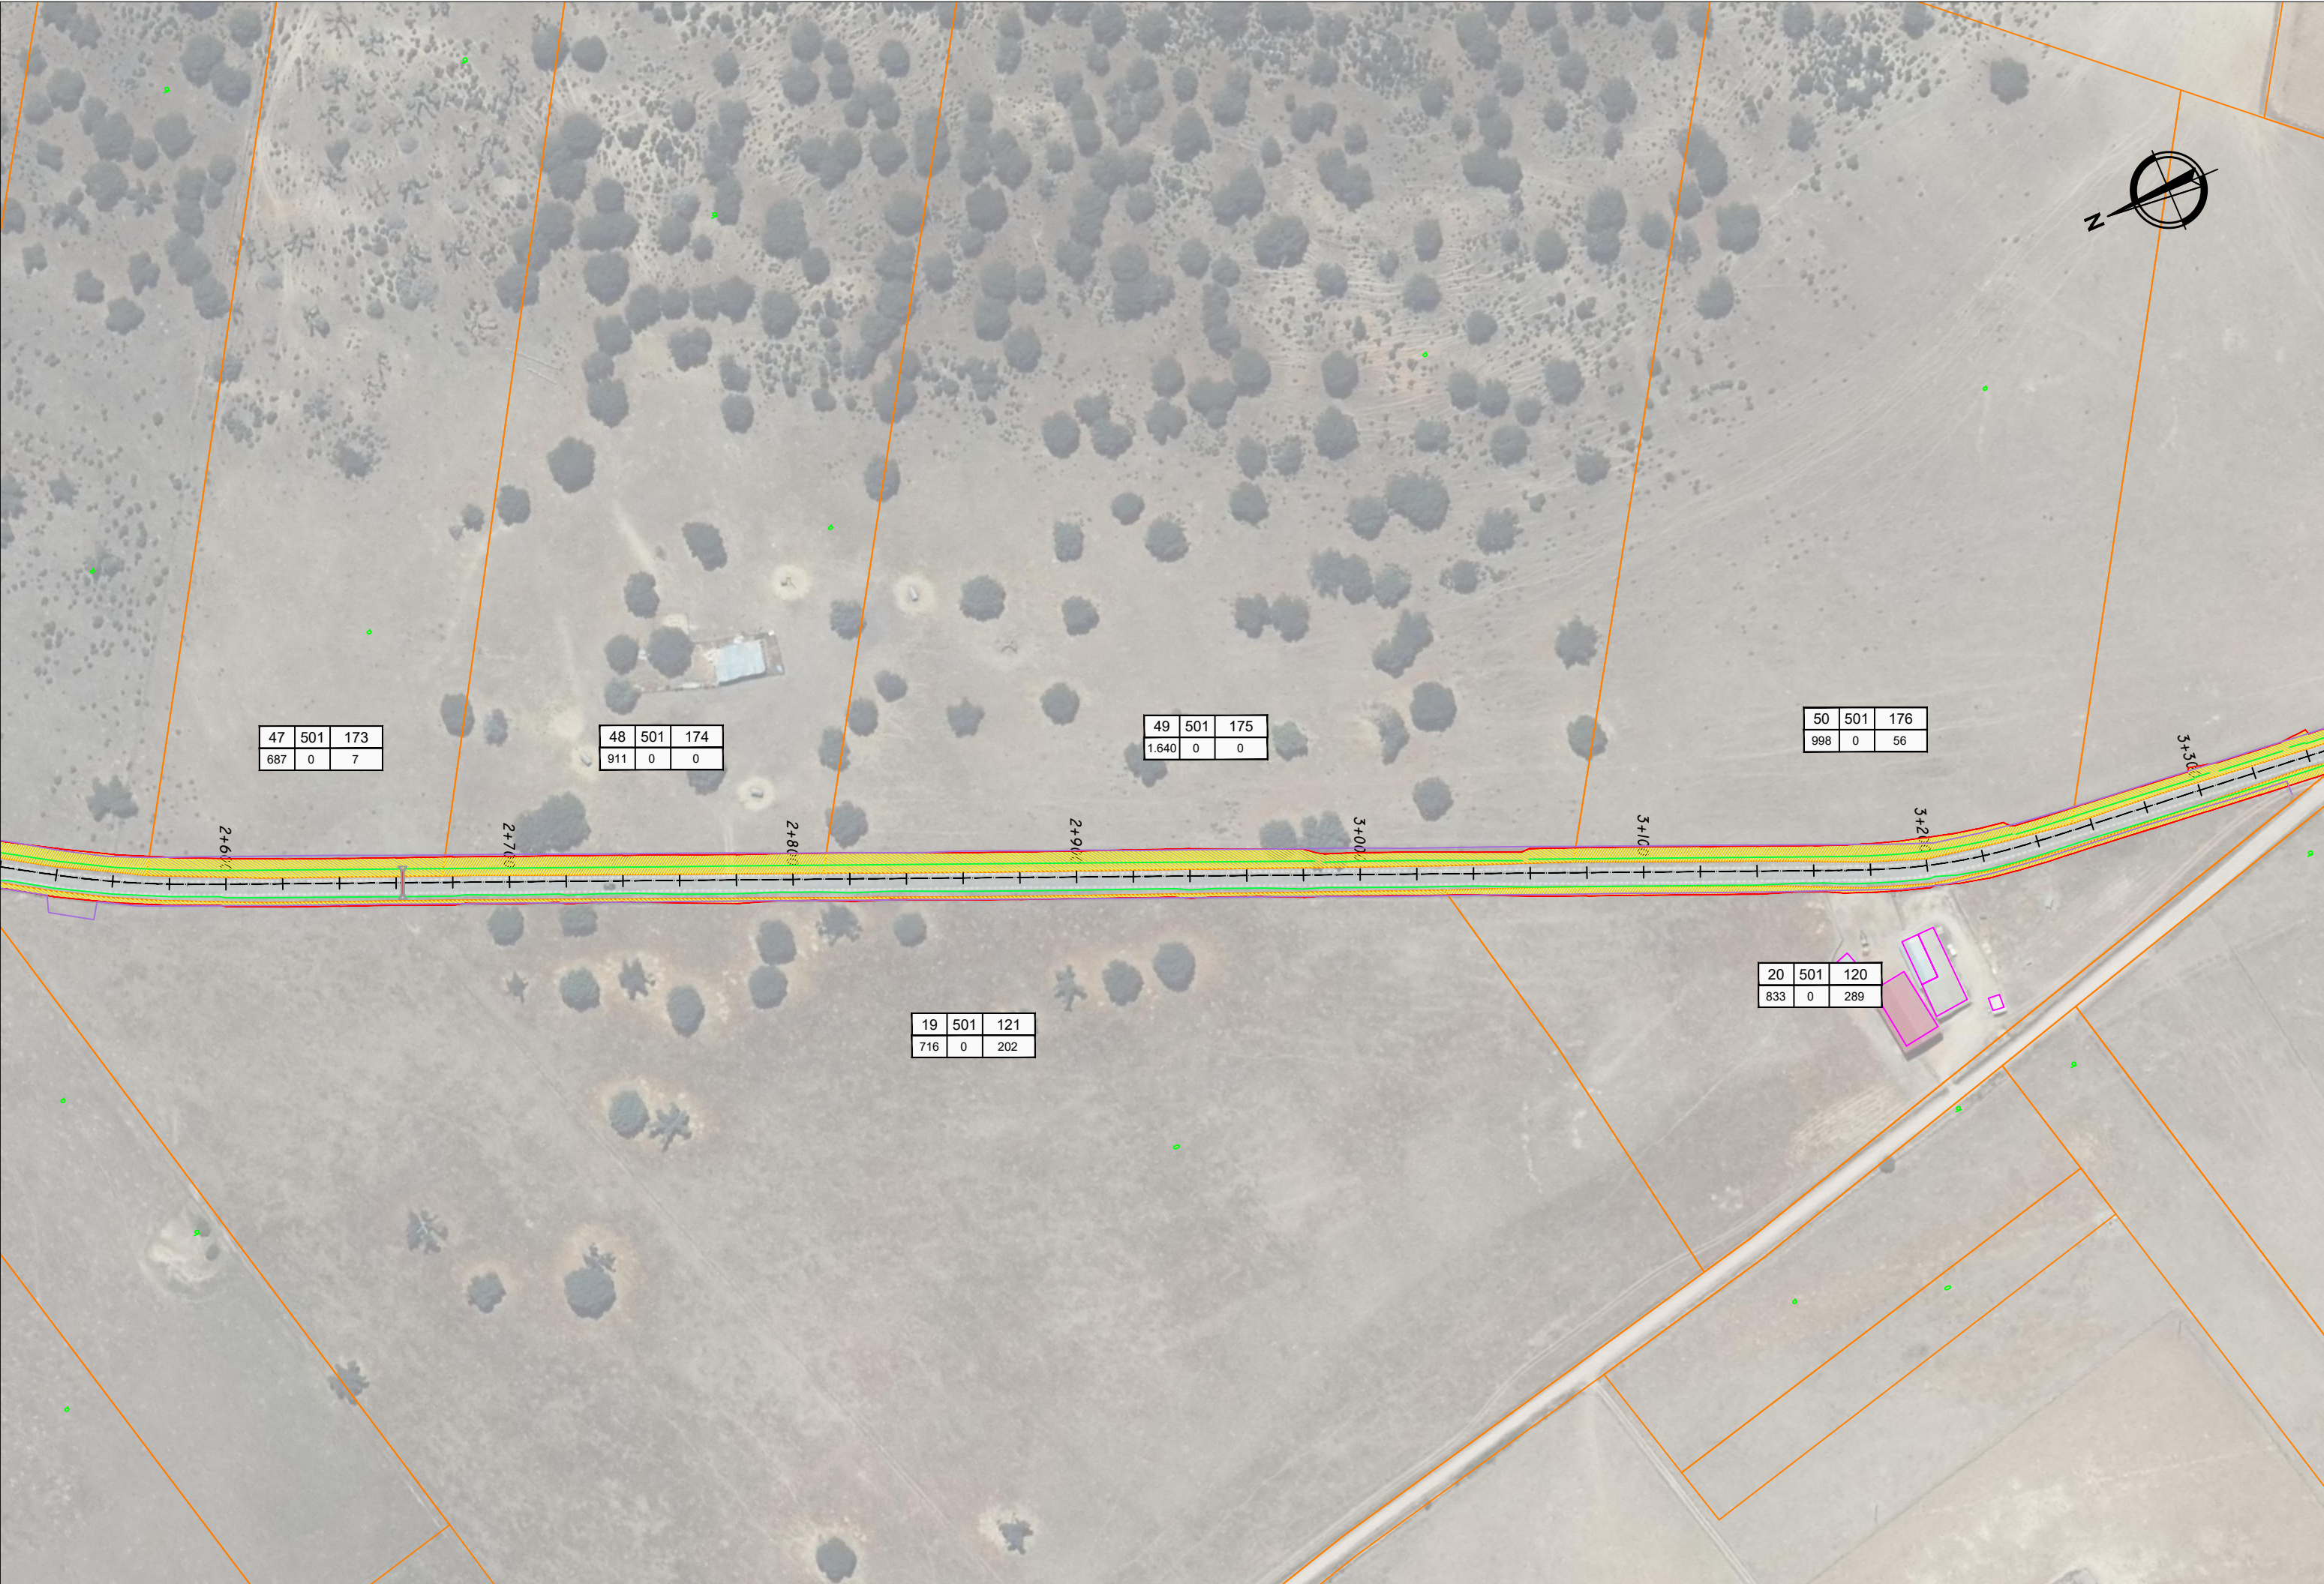



51	501	177
1.268	0	66

52	501	178
620	0	114

23	501	100
664	0	162


21	501	102
136	0	46

22	501	101
206	0	102

24	501	93
265	0	46





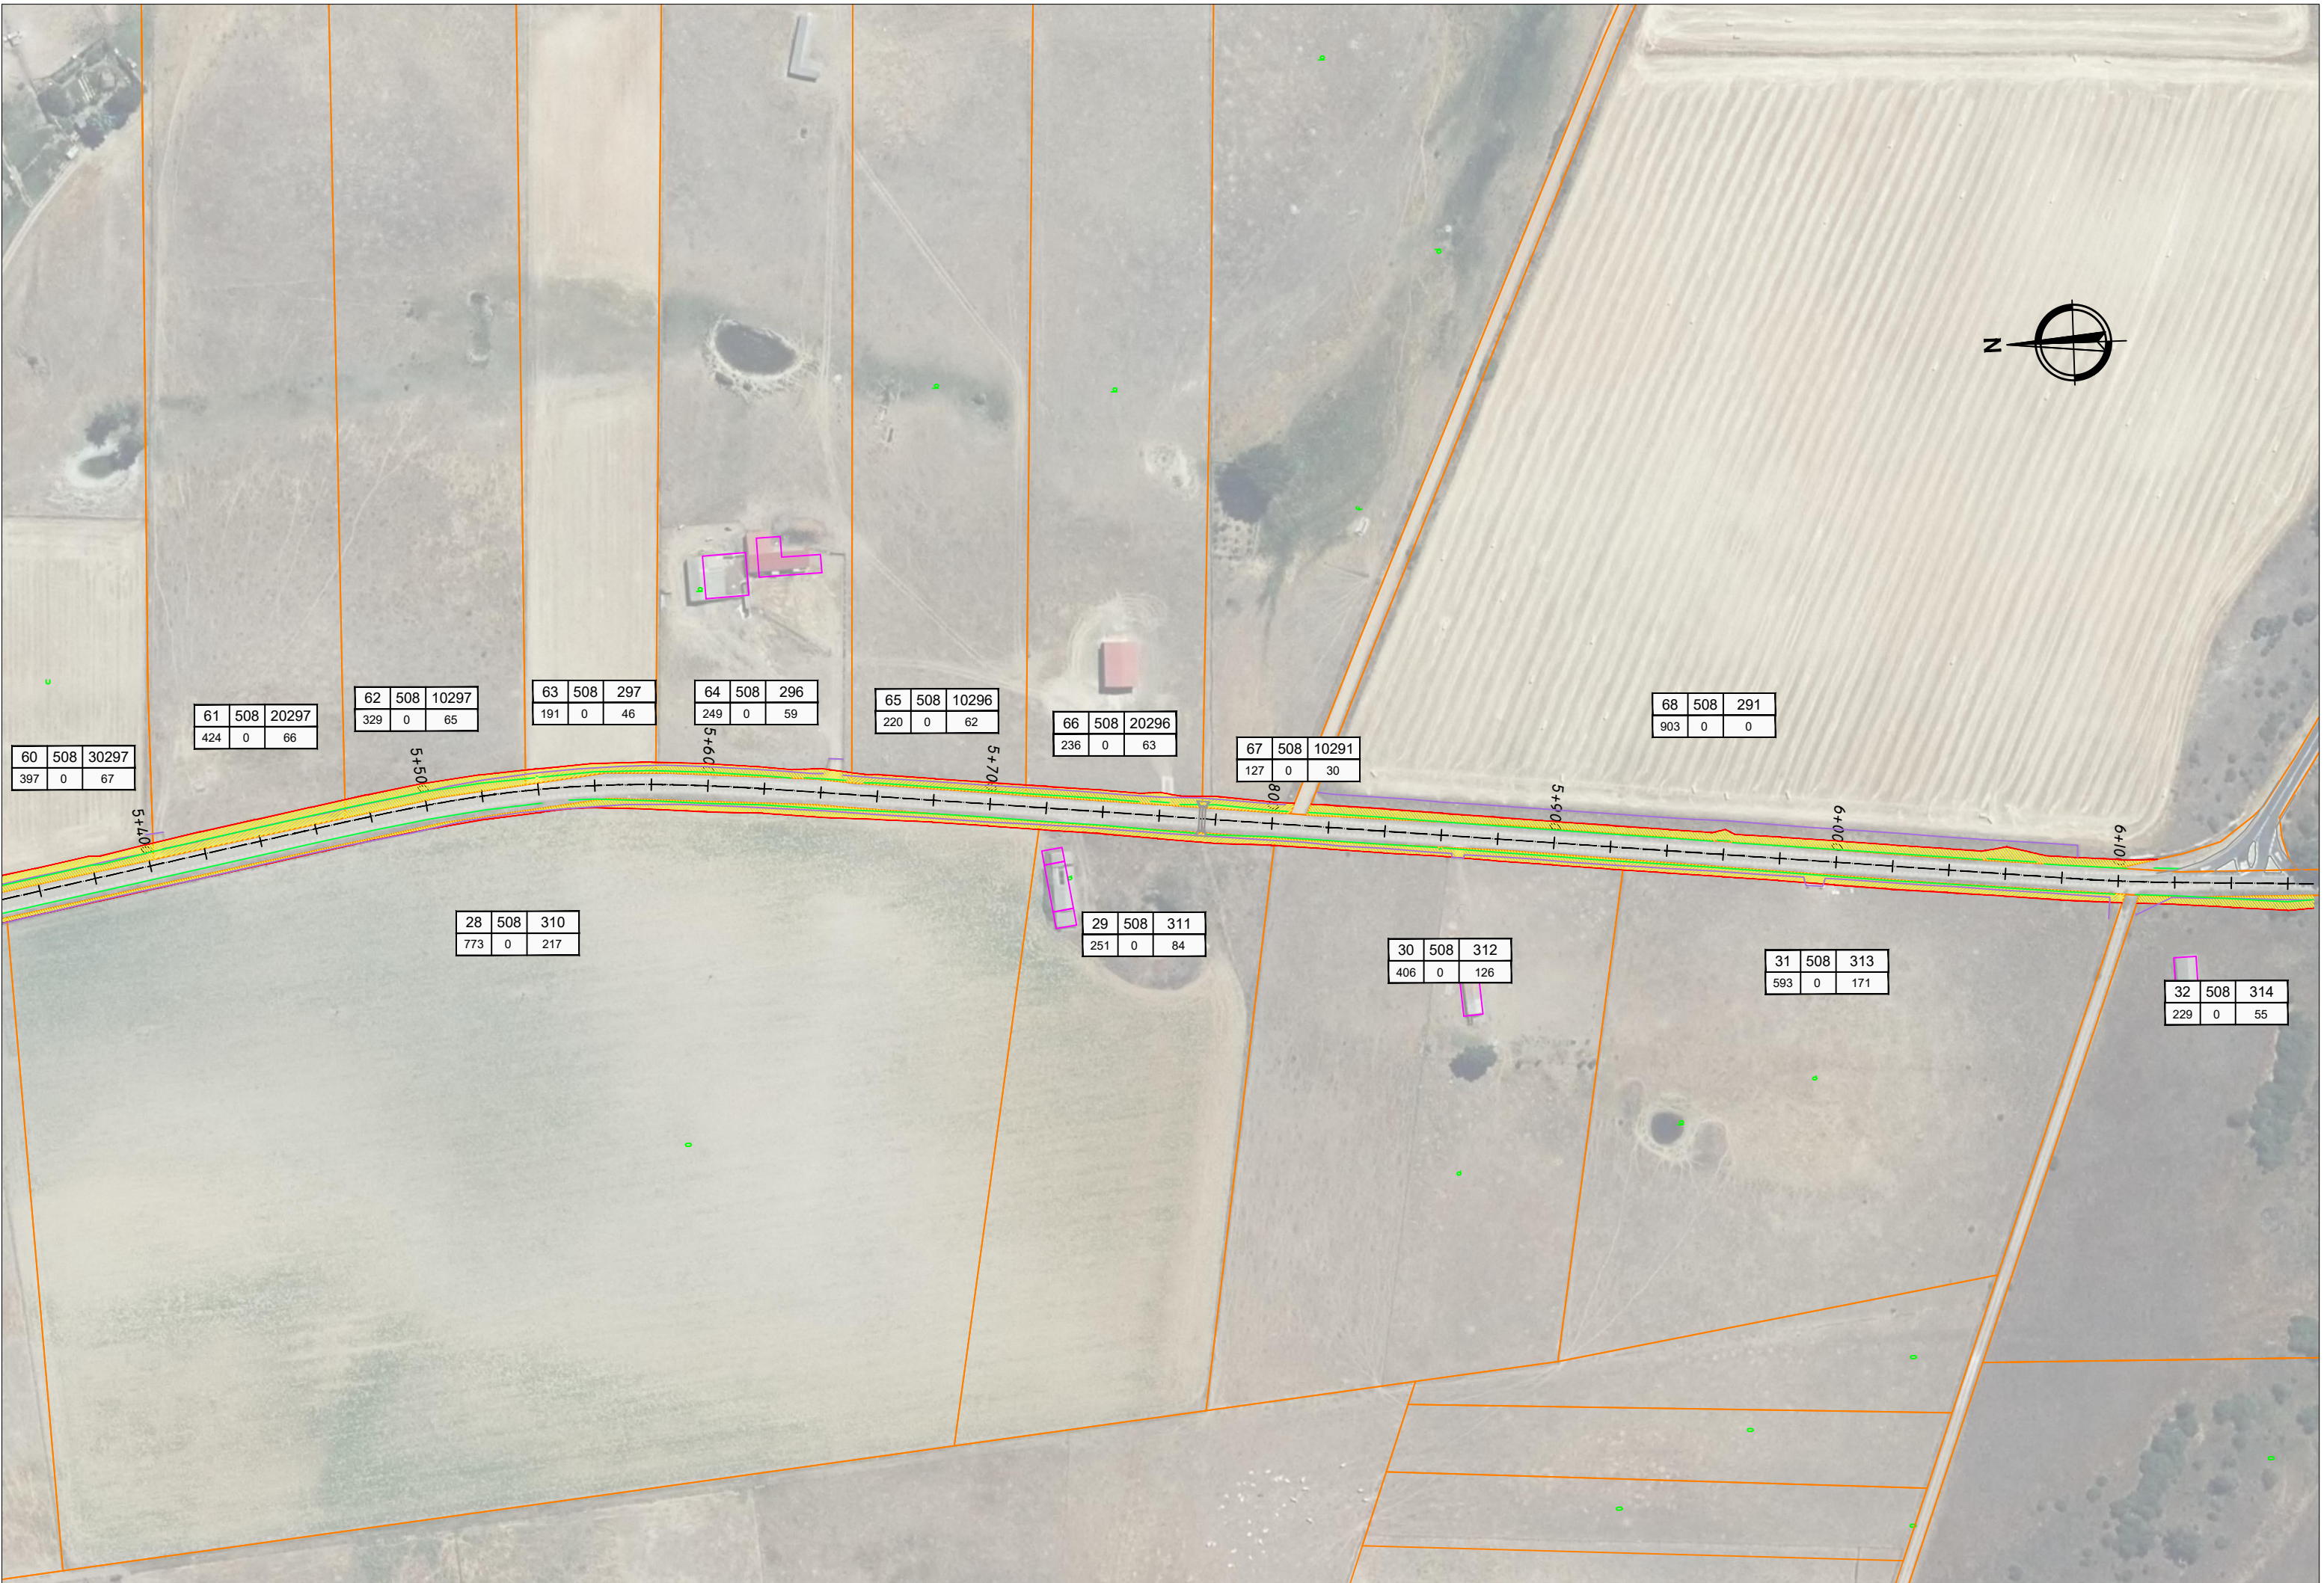

60	508	30297
397	0	67

61	508	20297
424	0	66

62	508	10297
329	0	65

63	508	297
191	0	46

64	508	296
249	0	59

65	508	10296
220	0	62

66	508	20296
236	0	63

67	508	10291
127	0	30

68	508	291
903	0	0

28	508	310
773	0	217

29	508	311
251	0	84

30	508	312
406	0	126

31	508	313
593	0	171

32	508	314
229	0	55

